U.S. HIGHWAY 65/69 MEDIAN ENHANCEMENT DESIGN CONCEPT

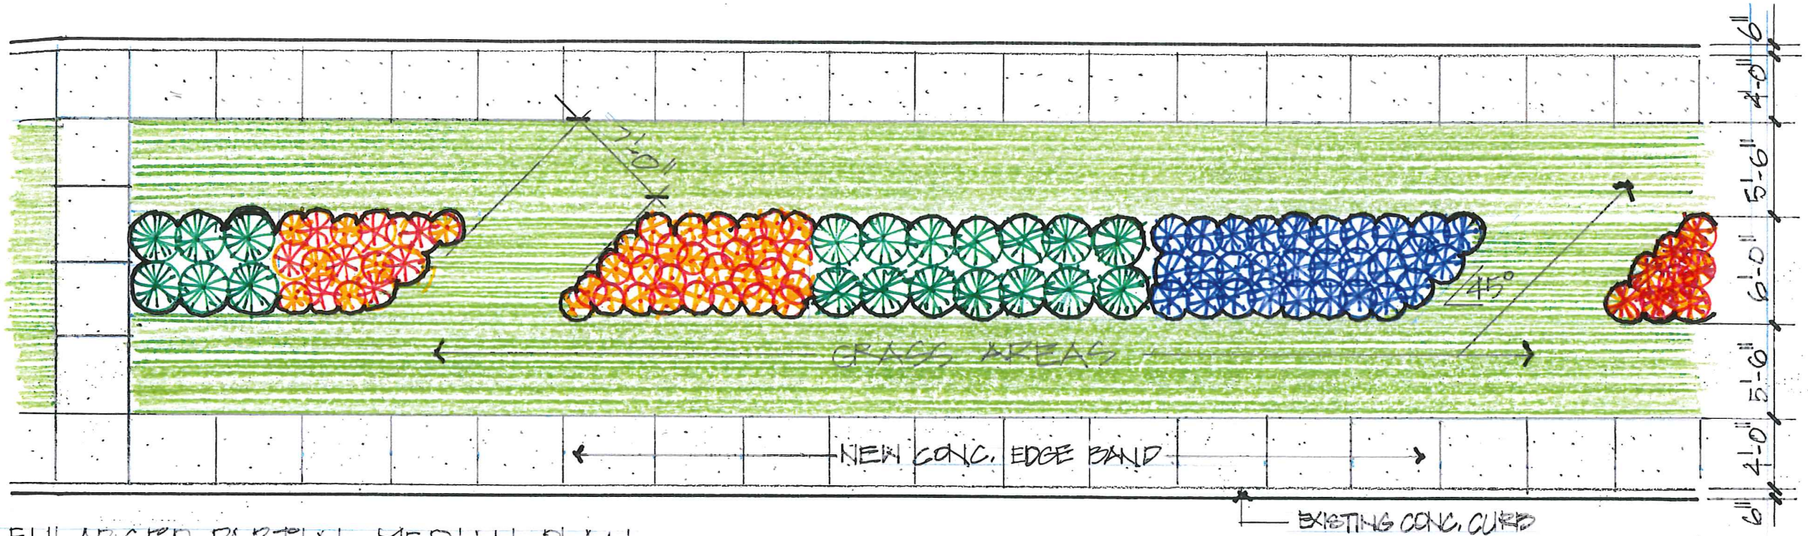

ENLARGED PARTIAL MEDIAN PLAN
1/8" = 1'-0"

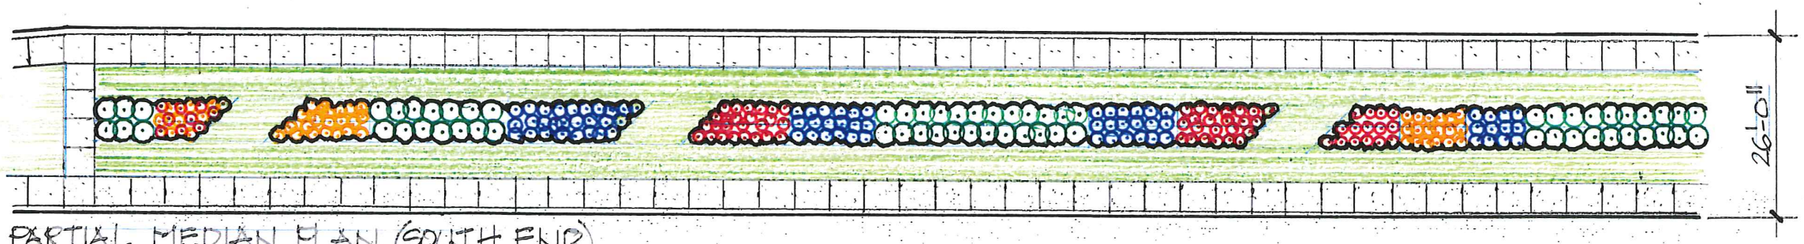

PARTIAL MEDIAN PLAN (SOUTH END)
1" = 20'

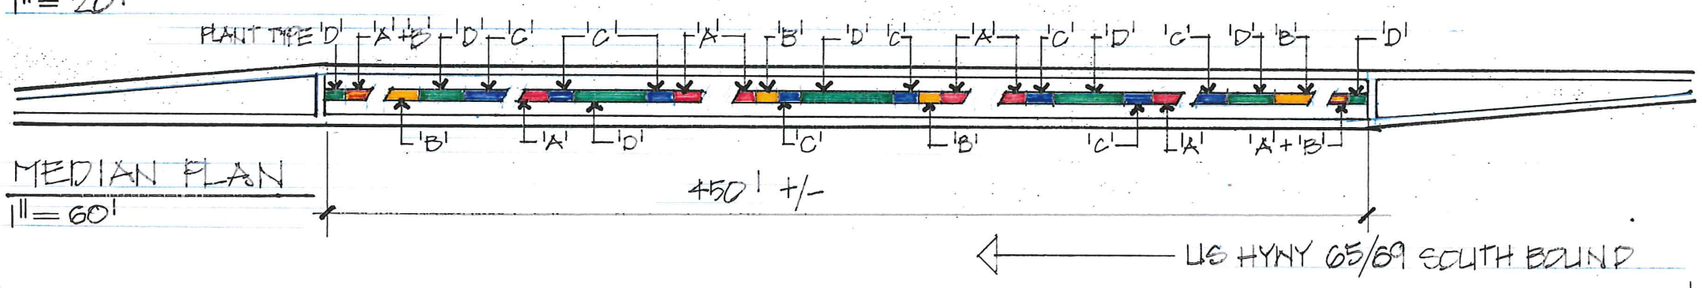

MEDIAN PLAN
1" = 60'

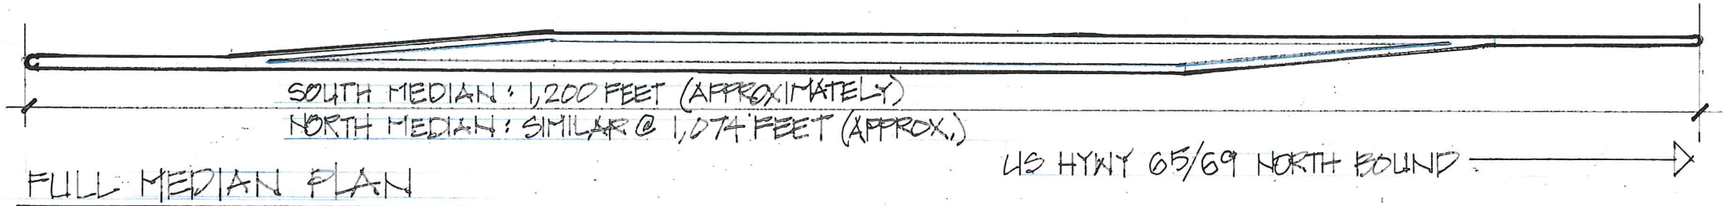

FULL MEDIAN PLAN
1" = 100'

A

PHLOX 'PURPLE BEAUTY'
4" - 6" TALL

B

RUDBECKIA 'LITTLE GOLDSTAR'
14" TALL

C

SALVIA 'CARDONNA'
2' TALL

D

CALAMAGROSTIS 'KARL FORESTER'
3' TALL