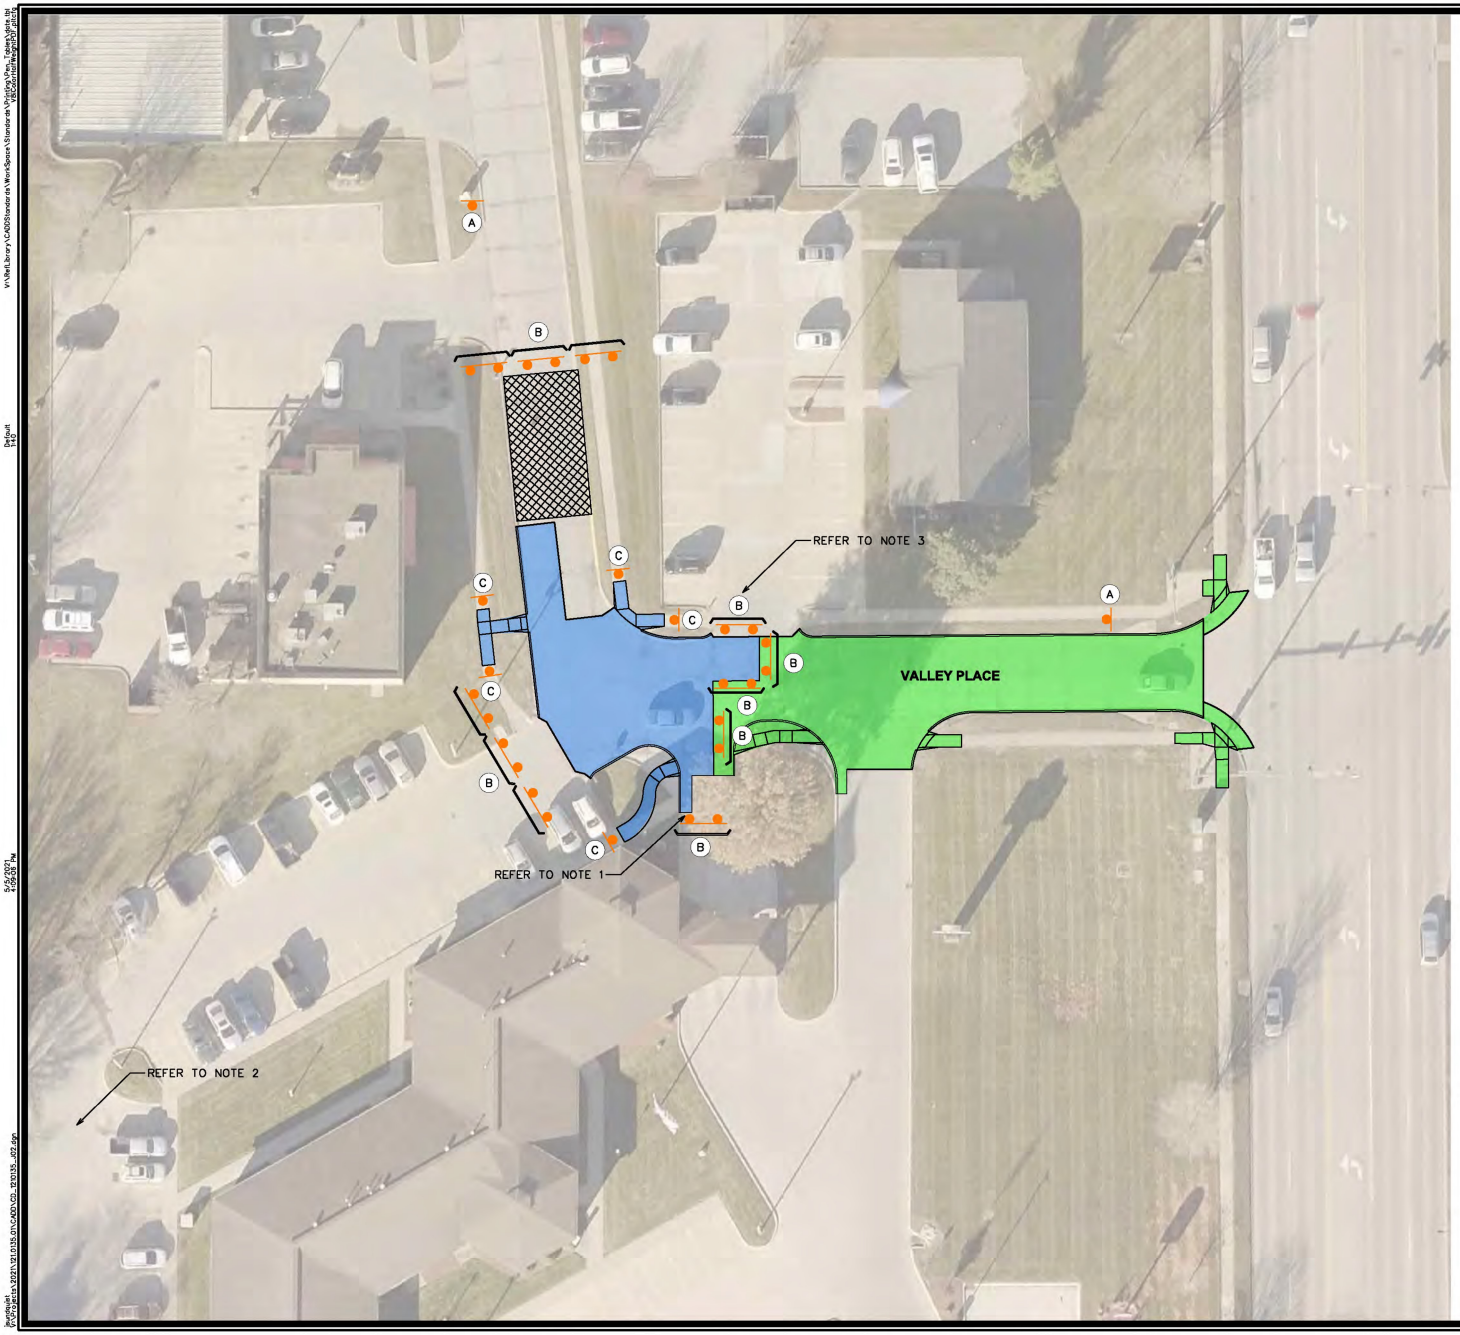

NOTES:

1. PROVIDE ONE EGRESS LANE FROM BANK DRIVE-THRU FOR EACH STAGE.
2. ADD "D" SIGN FACING WEST AT TRUBANK DRIVEWAY ENTRANCE FROM THE WEST SIDE.
3. MAINTAIN PAVED ACCESS TO IOWA REALTY BUILDING AT ALL TIMES.

LEGEND

ROAD CLOSED AHEAD W20-3 48" x 48" (A)	ROAD CLOSED R11-2 48" x 30" PLACE SIGN ON CENTER OF TYPE 3 BARRICADE (B)
SIDEWALK CLOSED R9-9 24" x 12" (C)	NO COMMERCIAL VEHICLES R5-4 24" x 30" (D)

LEGEND

- SAFETY CLOSURE
- TRAFFIC SIGN
- TYPE 3 BARRICADE. USE 3 BARRICADES WITH REFLECTIVE ORANGE FENCE FOR EACH SAFETY CLOSURE.
- CONTRACTOR STAGING AND STORAGE
- STAGE 1 - OPEN TO TRAFFIC
- STAGE 2

MARK	REVISION	DATE	BY

Engineer: JAS | Checked By: DNM | Scale: 1"= 20'
Technician: JDS | Date: 05/17/2021 | Field Bk: Pg:
Project No: 1210135 | Sheet J.2

VALLEY PLACE RECONSTRUCTION

STAGING PLAN - STAGE 2

INDIANOLA, IOWA

SNYDER & ASSOCIATES, INC.
2727 S.W. SNYDER BLVD.
ANKENY, IOWA 50023
515-964-2020 | www.snyder-associates.com

SNYDER & ASSOCIATES

Project No: 1210135
Sheet J.2

V:\Revit_Library\CADSt\Standards\WorkSpace\Standards\Drawing\Plan_Sheet\plan.dwt
Default
1=10
5/5/2021
4:09:08 PM
jsmith
P:\Projects\2021\1210135.01\CADD\C3D\1210135_J02.dwg